




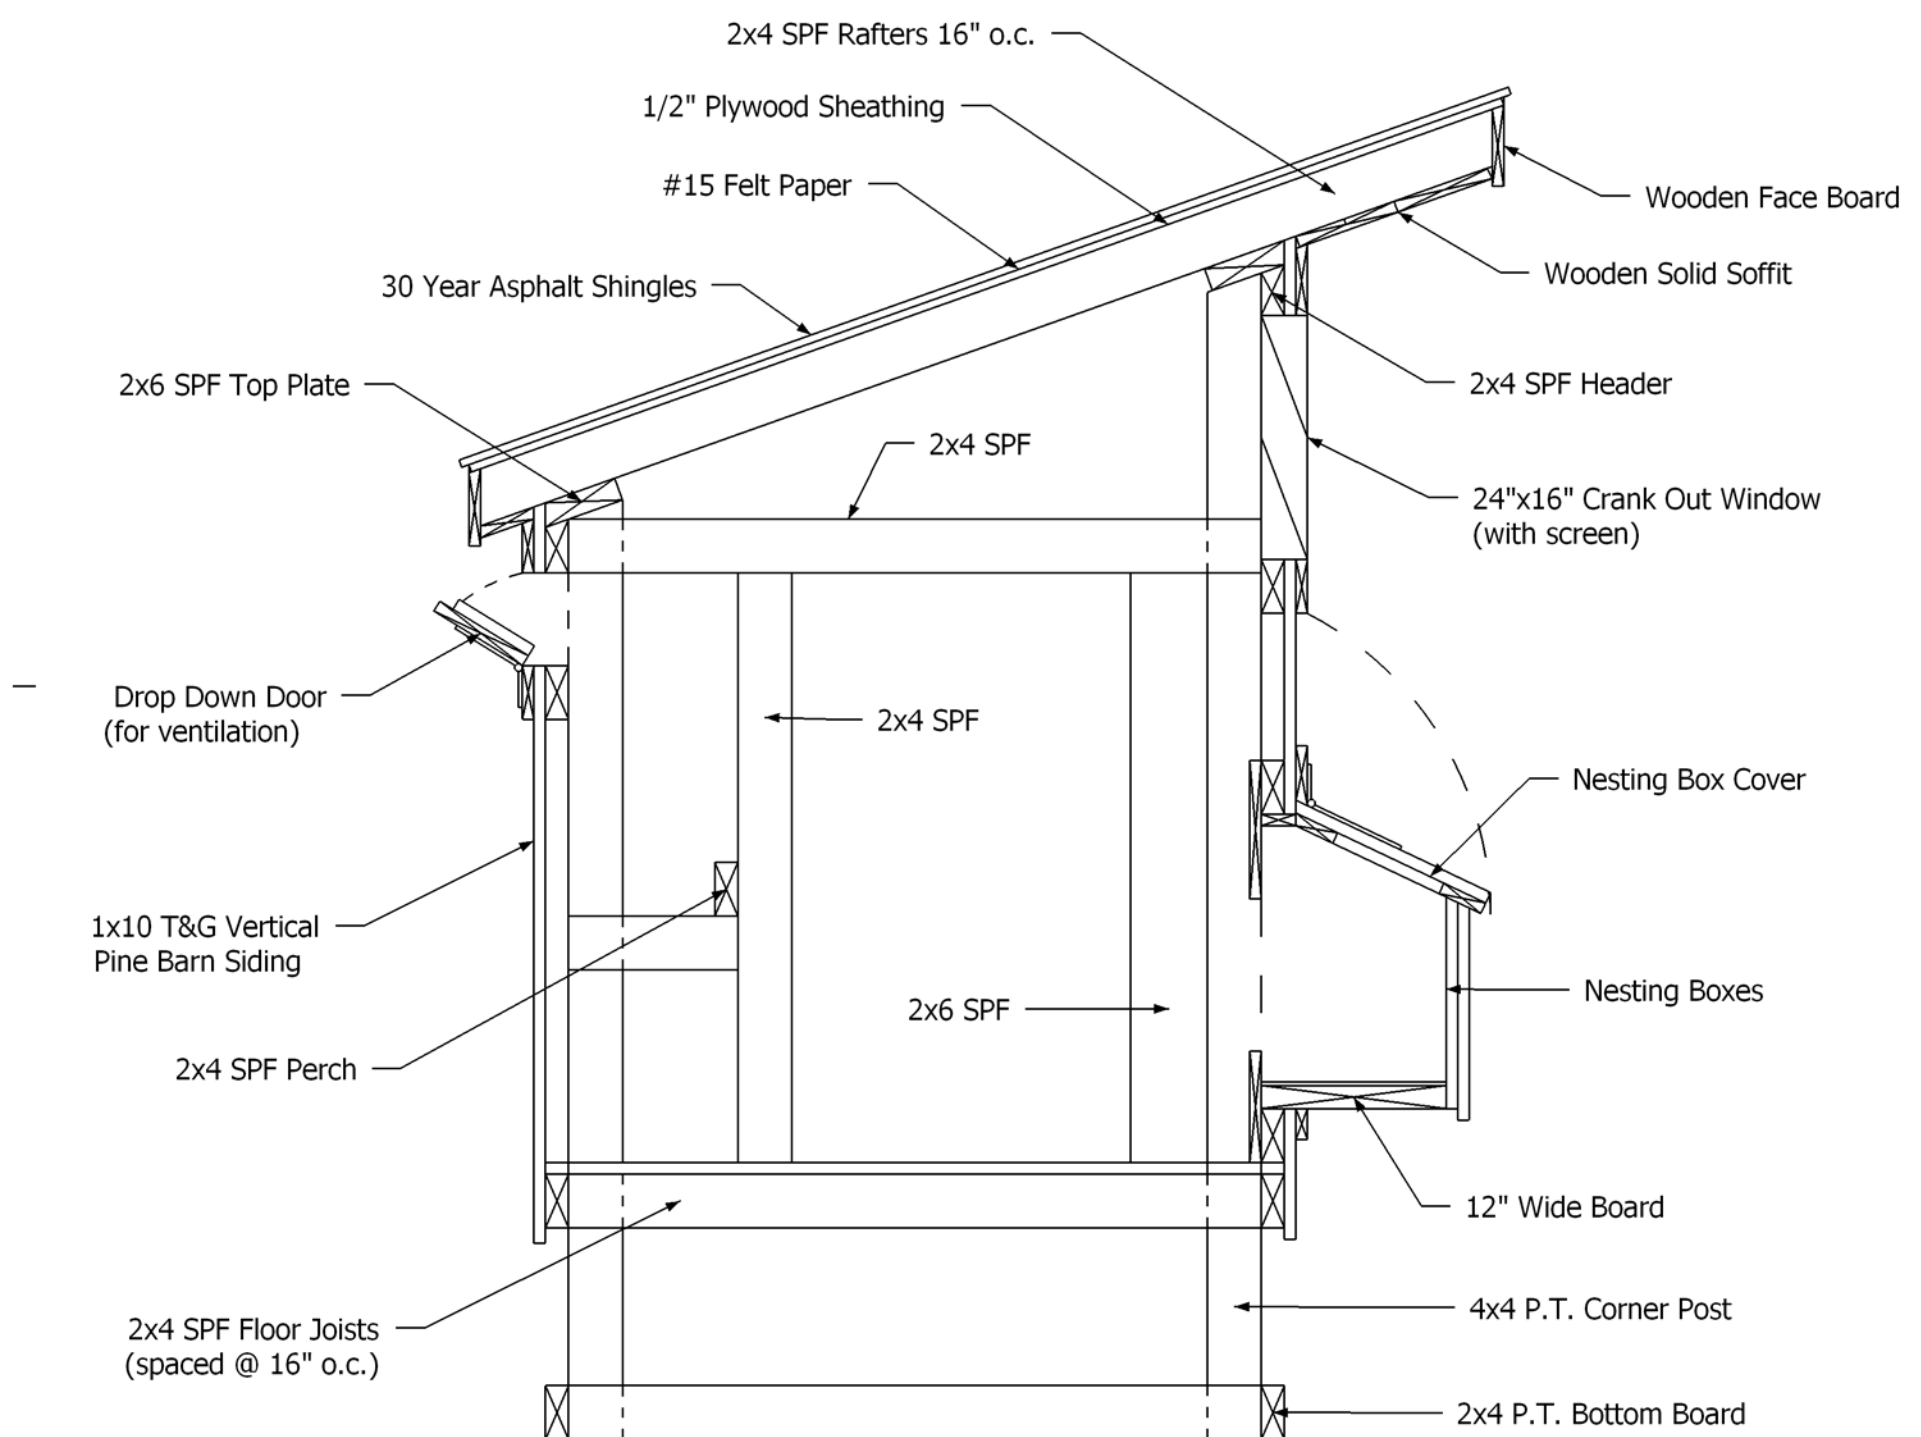

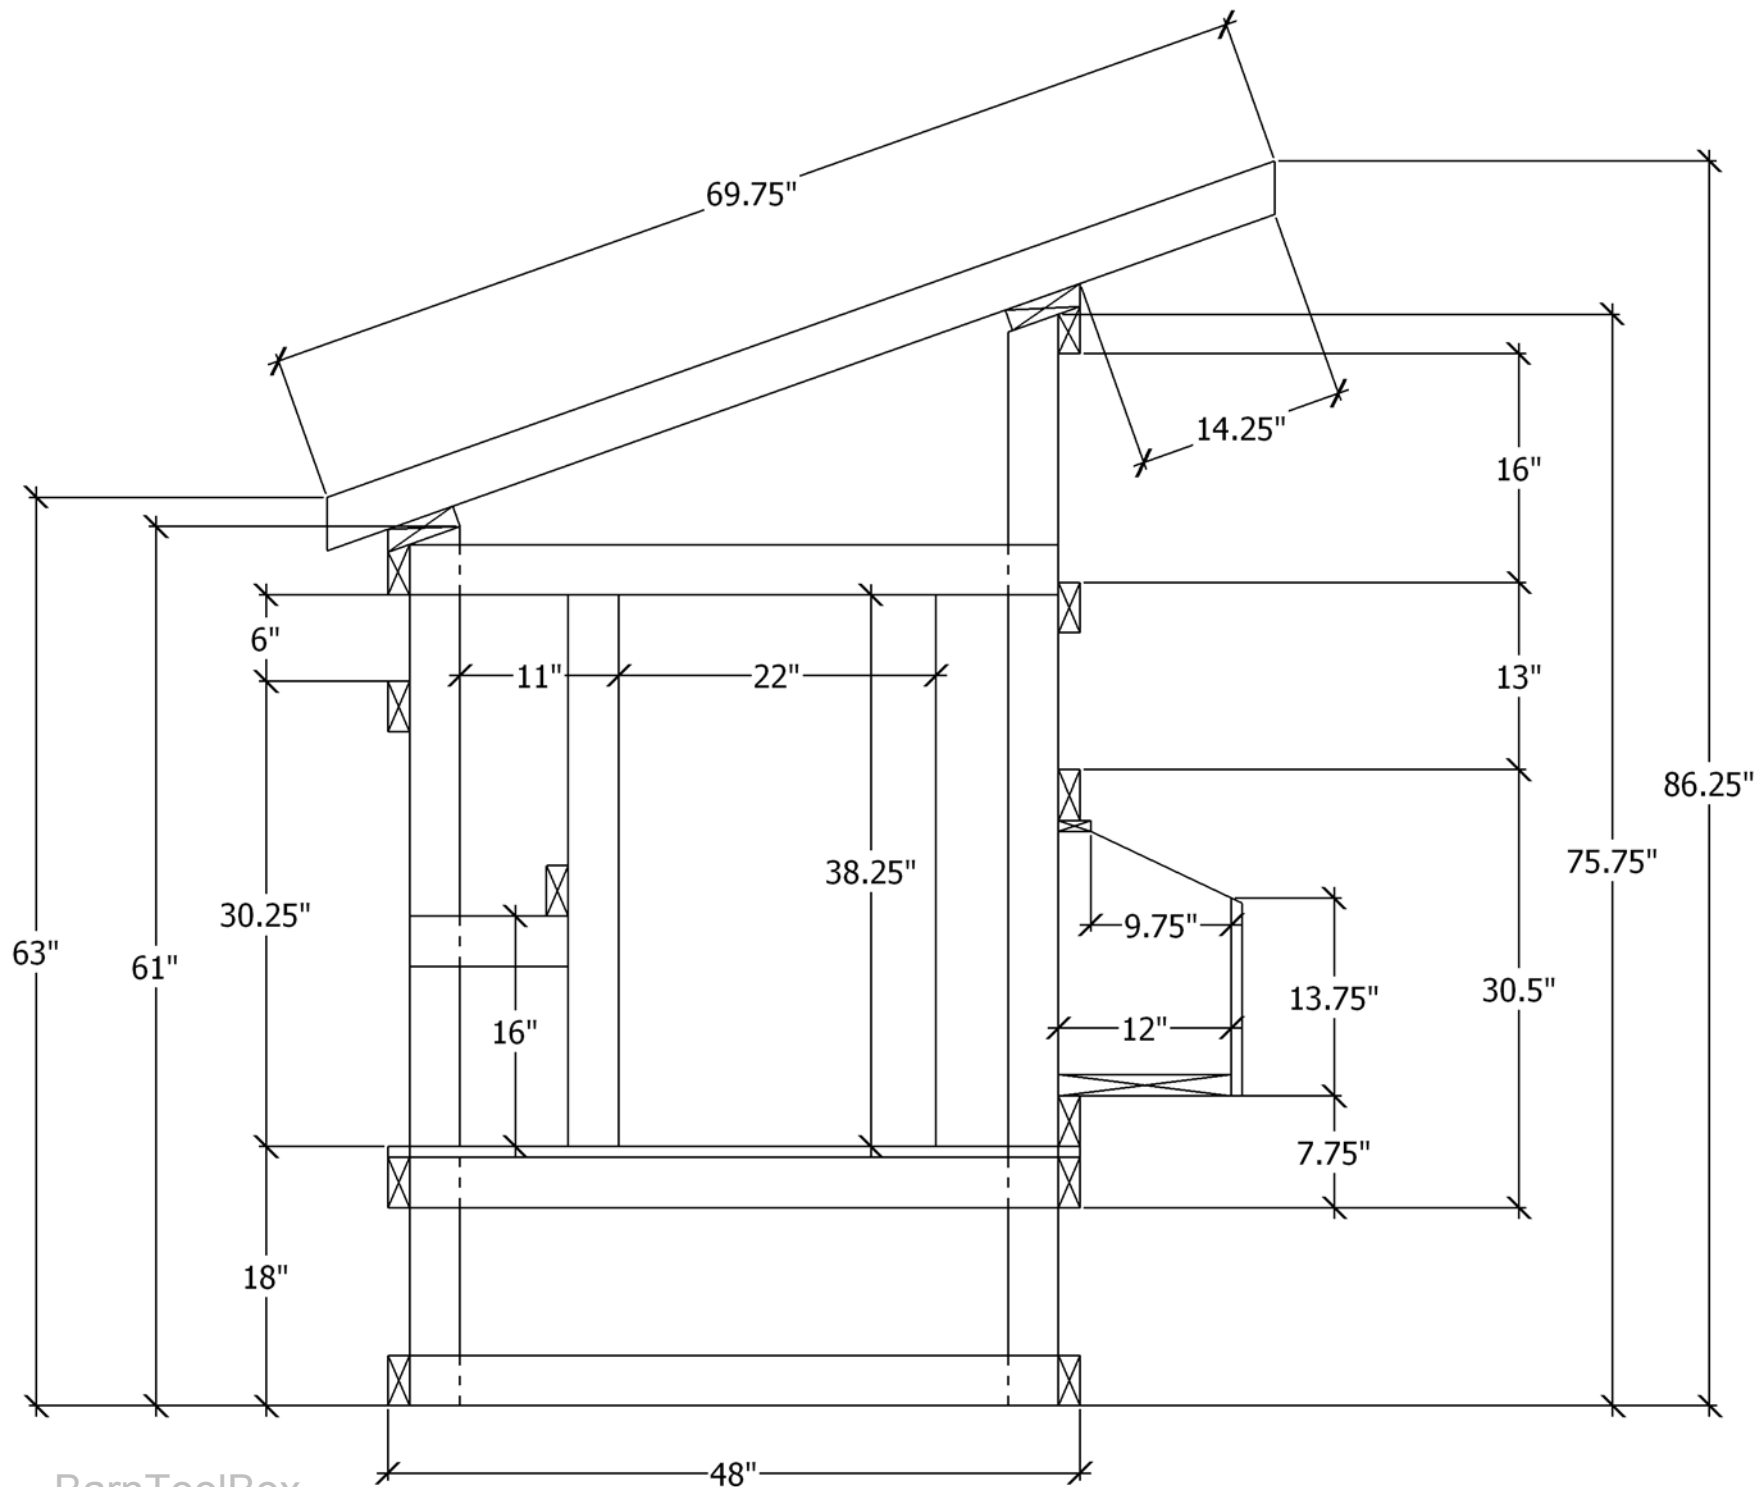

Floor Plan (with siding & doors)

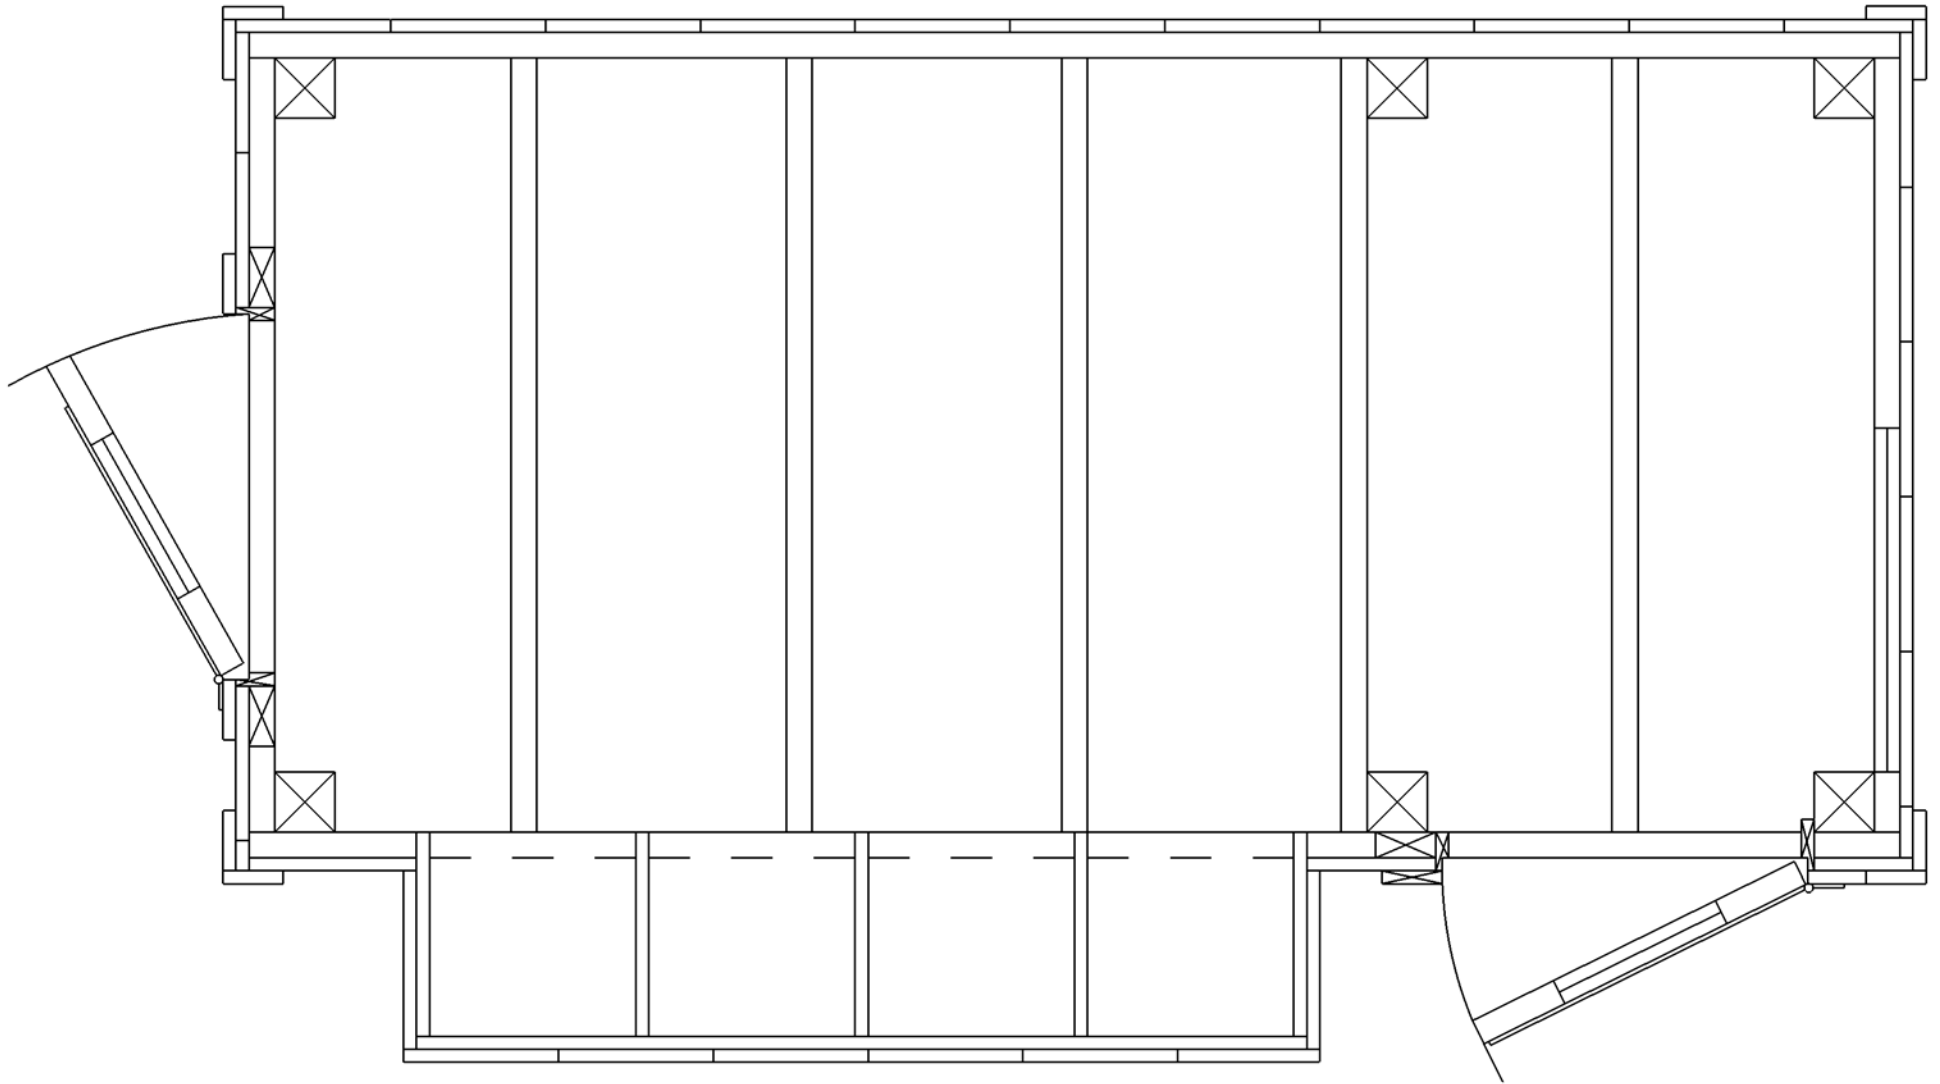

BarnToolBox

4'x8' Coop Floor Plan Details

